Mühle Hunziken Light Specs:



ID	FIXTURE	ADRESS	UNI.	MODE	VERSATZ	SPECIAL
2001	Room Ground Floor	1-1	1	Dim	Direct	
2002	Room 1. Floor	1-2	1	Dim	Direct	
2003	Light Bulbs Ground Floor	1-3	1	Dim	Direct	
2004	Room MiniPar All	1-4	1	Dim	Direct	
2005	Room 2nd Floor	1-21	1	Dim	Soca C.3	
1	**ProLights EclProfile CT+**	**3-1**	**3**	**Standart (9CH) CMY**	**Soca E.11**	
2	**ProLights EclProfile CT+**	**3-10**	**3**	**Standart (9CH) CMY**	**Soca E.11**	
3	**ProLights EclProfile CT+**	**3-19**	**3**	**Standart (9CH) CMY**	**Soca E.12**	
4	**ProLights EclProfile CT+**	**3-28**	**3**	**Standart (9CH) CMY**	**Soca E.2**	
5	**ProLights EclProfile CT+**	**3-37**	**3**	**Standart (9CH) CMY**	**Soca E.2**	
6	Clay Paky Mini-B WW	3-300	3	Extended 16bit	**Soca E.1**	
7	Clay Paky Mini-B WW	3-329	3	Extended 16bit	**Soca E.1**	
8	Clay Paky Mini-B WW	3-358	3	Extended 16bit	**Soca E.1**	
9	Clay Paky Mini-B WW	3-387	3	Extended 16bit	**Soca E.1**	
10	**Drum Front (MiniPAR)**	**1-11**	**1**	**Dim**	**Direct**	
11	Front Corner 1 L	1-16	1	Dim	Soca A.4	
12	Front Corner 2 M	1-17	1	Dim	Soca A.5	
13	Front Corner 3 R	1-18	1	Dim	Soca A.6	
14	**Side Front (front)**	**1-19**	**1**	**Dim**	**Soca C.1**	
15	**Side Front (back)**	**1-20**	**1**	**Dim**	**Soca C.2**	
101	**ACL Drum**	**1-12**	**1**	**Dim**	**Direct**	
102	**ACL Front**	**1-13**	**1**	**Dim**	**Soca A.1**	
103	**ACL Side**	**1-14**	**1**	**Dim**	**Soca A.2**	
104	**ACL Room**	**1-15**	**1**	**Dim**	**Soca A.3**	
201	Martin Era 300 Profile	3-100	3	21ch	**Soca E.9**	
202	Martin Era 300 Profile	3-121	3	21ch	**Soca E.9**	
301	**OXO Sunstrips Blind L**	**1-57**	**1**	**10ch**	**Soca B.3**	
302	**OXO Sunstrips Blind R**	**1-67**	**1**	**10ch**	**Soca B.3**	
303	**OXO Sunstrips**	**4-50**	**4**	**10ch**	**Direct**	**Floor Set**
304	**OXO Sunstrips**	**4-60**	**4**	**10ch**	**Direct**	**Floor Set**
401	VARYTEC Typhoon True Kid 720Z	1-77	1	17ch	Soca B.2	
402	VARYTEC Typhoon True Kid 720Z	1-94	1	17ch	Soca B.2	
403	VARYTEC Typhoon True Kid 720Z	1-111	1	17ch	Soca B.2	
404	VARYTEC Typhoon True Kid 720Z	1-128	1	17ch	Soca B.2	
405	VARYTEC Typhoon True Kid 720Z	3-232	3	17ch	Kipp FOH	Angel
501	**OXO Colorbeam 14 FCW**	**4-1**	**4**	**Mode4**	**Direct**	**Floor Set**
502	**OXO Colorbeam 14 FCW**	**4-9**	**4**	**Mode4**	**Direct**	**Floor Set**
503	**OXO Colorbeam 14 FCW**	**4-17**	**4**	**Mode4**	**Direct**	**Floor Set**
504	**OXO Colorbeam 14 FCW**	**4-25**	**4**	**Mode4**	**Direct**	**Floor Set**
505	**OXO Colorbeam 14 FCW**	**4-33**	**4**	**Mode4**	**Direct**	**Floor Set**
506	**OXO Colorbeam 14 FCW**	**4-41**	**4**	**Mode4**	**Direct**	**Floor Set**
601	Clay Paky Mini-B	1-150	1	Extended 16bit	Soca B.4	
602	Clay Paky Mini-B	1-179	1	Extended 16bit	Soca B.4	
603	Clay Paky Mini-B	1-208	1	Extended 16bit	Soca B.4	
604	Clay Paky Mini-B	1-237	1	Extended 16bit	Soca B.4	
605	Clay Paky Mini-B	2-1	2	Extended 16bit	Soca D.3	
606	Clay Paky Mini-B	2-30	2	Extended 16bit	Soca D.3	
607	Clay Paky Mini-B	2-59	2	Extended 16bit	Soca D.3	
608	Clay Paky Mini-B	2-88	2	Extended 16bit	Soca D.3	
701	**Luxibel B Blinded**	**1-490**	**1**	**6ch Mode**	**Soca B.6**	
702	**Luxibel B Blinded**	**1-496**	**1**	**6ch Mode**	**Soca B.6**	
703	**Luxibel B Blinded**	**2-490**	**2**	**6ch Mode**	**Soca D.4**	
704	**Luxibel B Blinded**	**2-496**	**2**	**6ch Mode**	**Soca D.4**	
801	JB Lighting P9 Beamspot	2-250	2	Mode 2 (39ch)	Soca D.1	
802	JB Lighting P9 Beamspot	2-289	2	Mode 2 (39ch)	Soca D.1	
803	JB Lighting P9 Beamspot	2-328	2	Mode 2 (39ch)	Soca D.1	
804	JB Lighting P9 Beamspot	2-367	2	Mode 2 (39ch)	Soca D.2	
805	JB Lighting P9 Beamspot	2-406	2	Mode 2 (39ch)	Soca D.2	
806	JB Lighting P9 Beamspot	2-445	2	Mode 2 (39ch)	Soca D.2	
901	**Palme L**	**1-380**	**1**	**Generic LEDRGB HTP**	**Direct**	
902	**Palme R**	**1-383**	**1**	**Generic LEDRGB HTP**	**Direct**	
904	Eurolite LED PS-4 HLC	3-450	3	10ch	Kipp FOH	FX Palme OG
905	Eurolite LED PS-4 HLC	3-460	3	10ch	Kipp FOH	FX Palme OG
906	Cameo QSpot40 RGBW	3-150	3	9ch	Soca E.7, E.8	Mirrorball

1001	**MDG ATme**	**1-510**	**1**	**3ch**	**Soca B.5**	
1002	**Ext. Fan**	**1-509**	**1**	**1ch**	**Soca B.5**	

Fixtures List:

Installed:

- 24 Dimmer Channels
- 5x ProLights EclProfile CT+
- 4x Clay Paky Mini-B WW
- 6x JB Lighting P9 Beamspot
- 2x OXO Sunstrips
- 5x VARYTEC Typhoon True Kid 720Z
- 8x Clay Paky Mini-B
- 4x Luxibel B Blinded
- 2x Martin Era 300 Profile (Front)
- 1x MDG ATme

Mobile (Floor Set):

- 2x OXO Sunstrips
- 6x OXO Colorbeam 14 FCW

Power:

- 1x 16A 230V Stage Left, Up Stage

Local Desk:

- 1x Chamsys MagicQ 250 Stadium Connect (On PC)
- 1x Chamsys Extra Wing


System:

- 1x Swisson Node
- 4x Swisson 4Port Splitter
- 1x Cameo 8Port Splitter

- 2x CAT6 Stage Left - FOH

	NODE:	sACN		192.168.0.131	Subnetz:	255.255.255.0
	LOCAL DESK:	sACN		192.168.0.21	Subnetz:	255.255.255.0
	GUEST:	sACN		192.168.0.51	Subnetz	255.255.255.0
	PATCH UPDATE:			**07.09.2026**		


Contact for Lights Questions: lights@muehlehunziken.ch

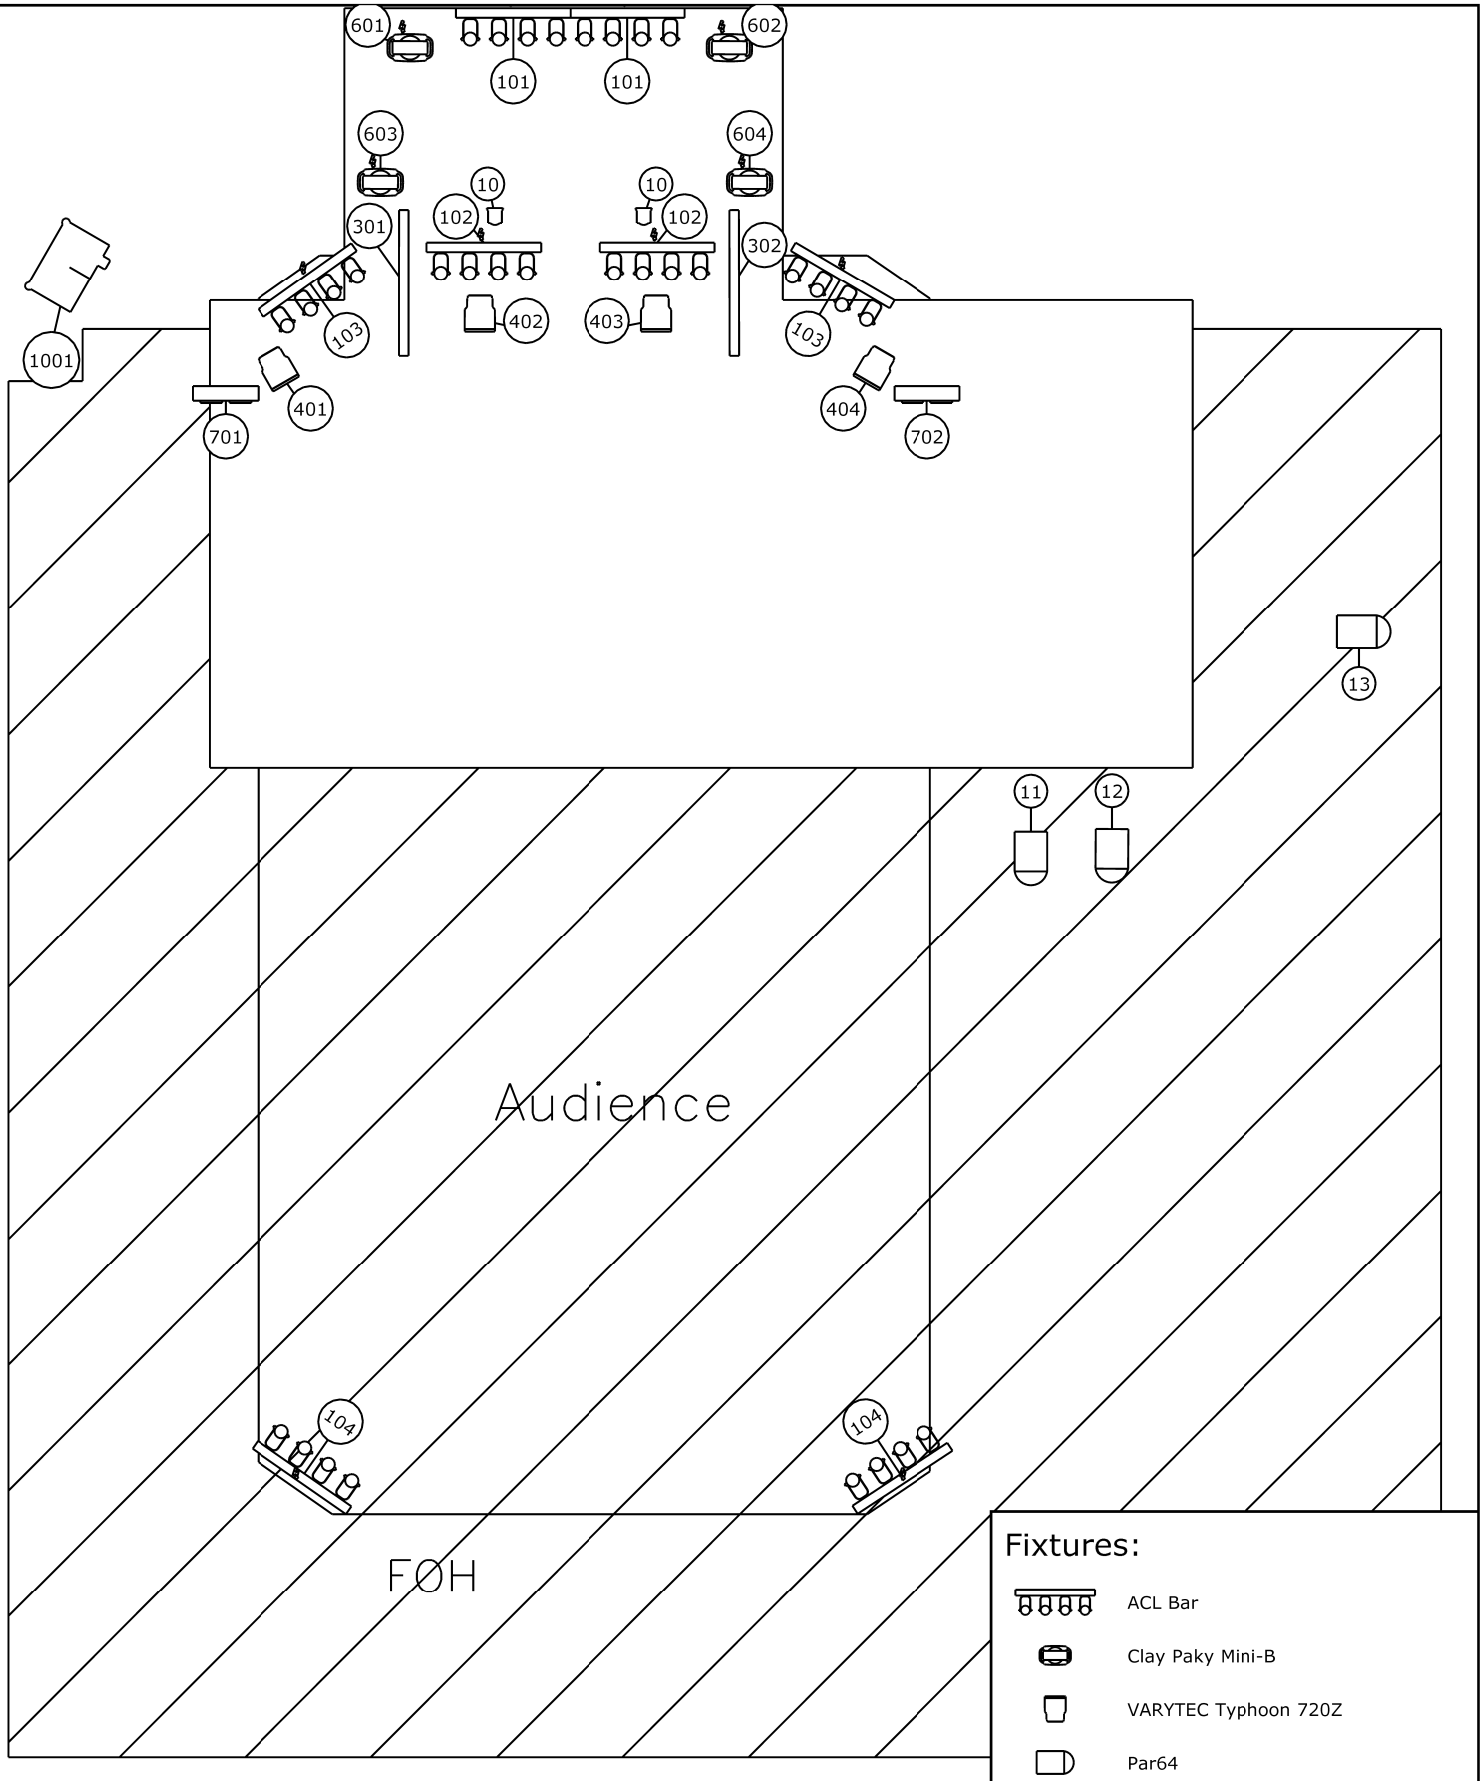

Fixtures:

- ACL Bar
- Clay Paky Mini-B
- VARYTEC Typhoon 720Z
- Par64
- MiniPAR
- OXO Sunstrips
- Luxibel B Blinded
- MDG ATme

Projekt Name	Ground Floor - Lights
Standort	Mühle Hunziken
Autor	3113 Rubigen - September2026

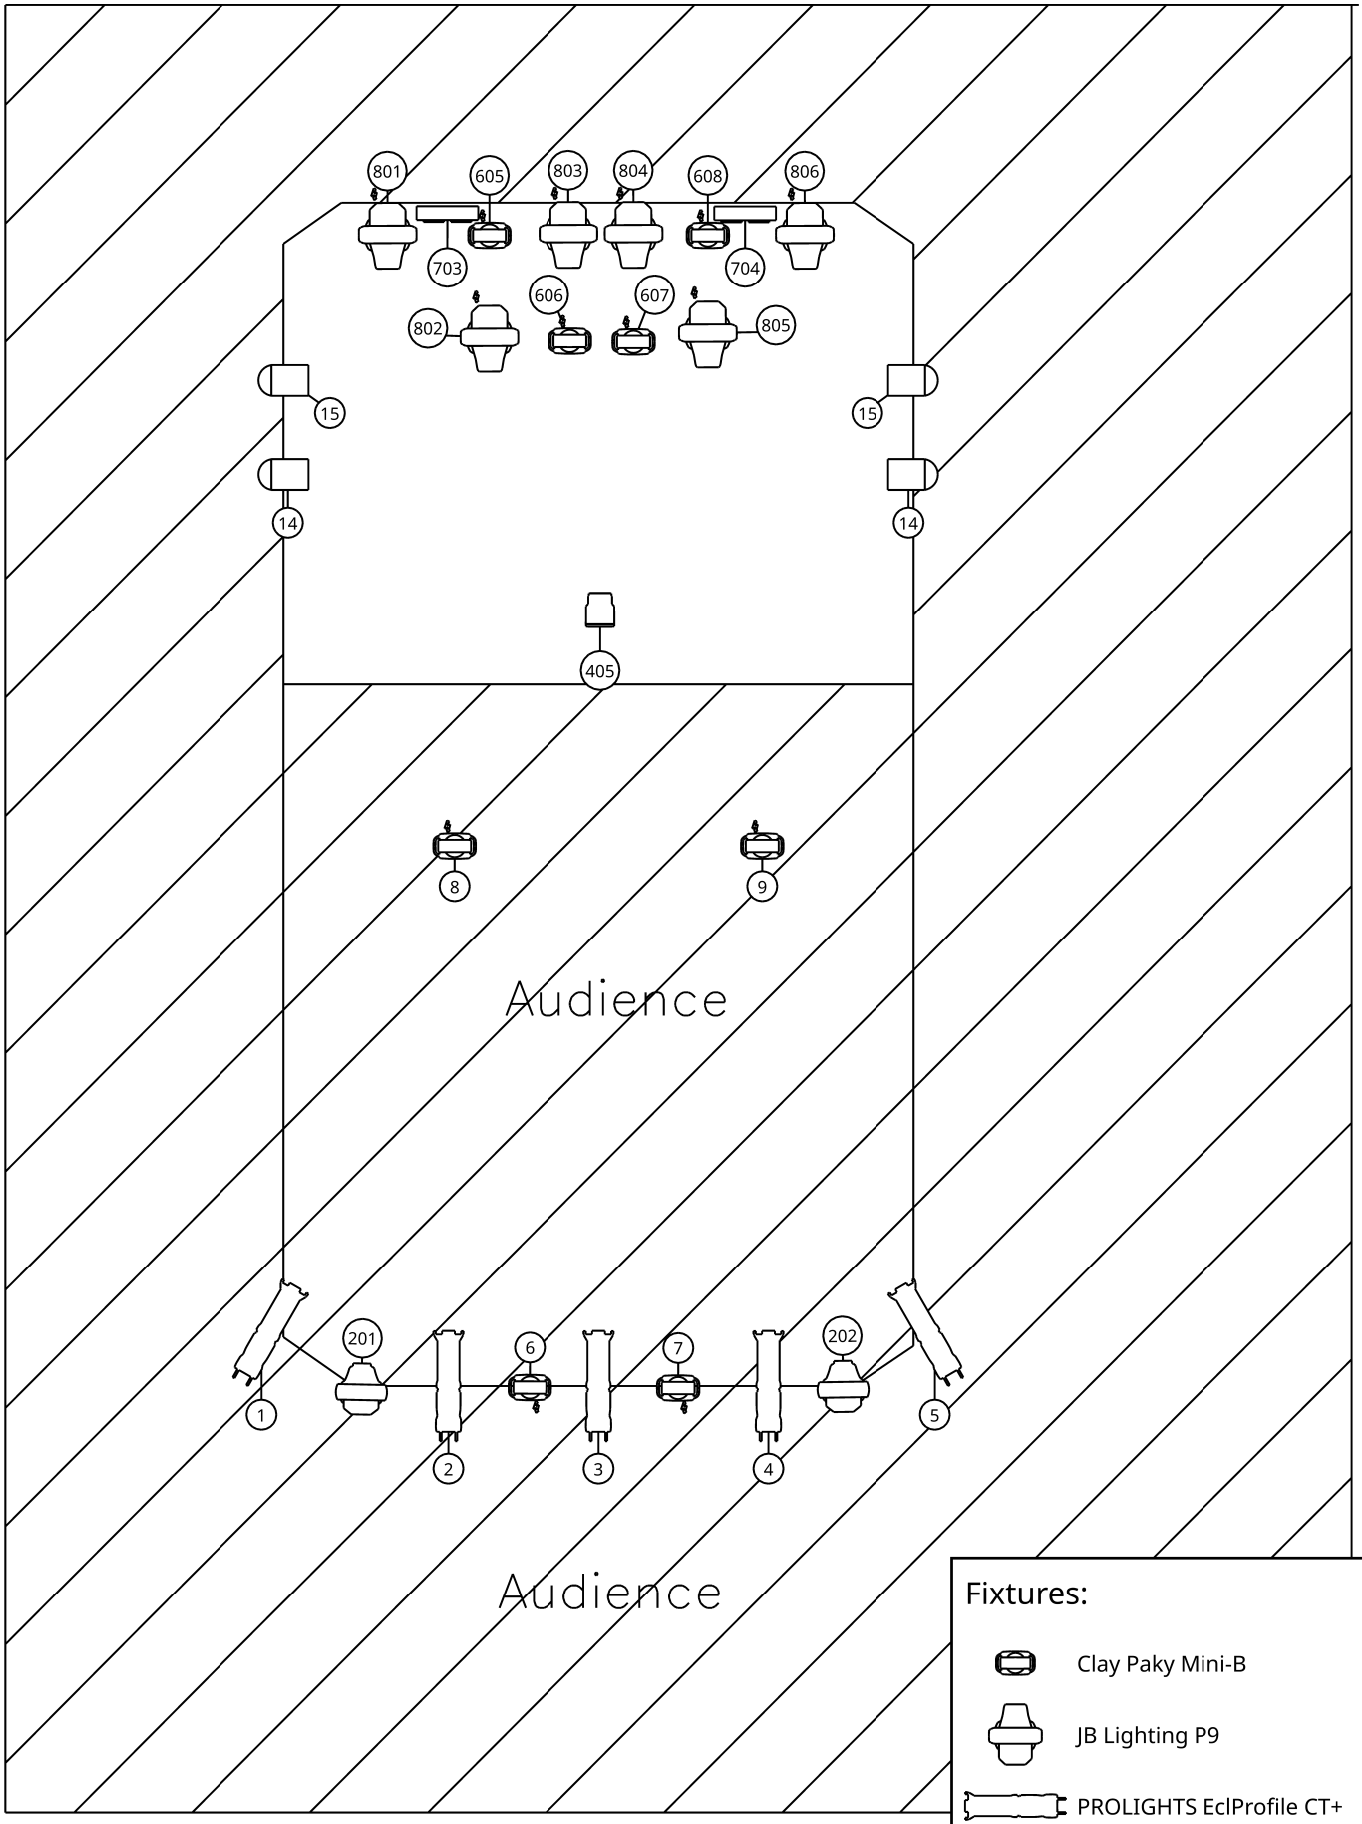

Fixtures:

- Clay Paky Mini-B
- JB Lighting P9
- PROLIGHTS EclProfile CT+
- Par64
- MARTIN ERA 300 Profile
- Luxibel B Blinded
- Varytec Typhoon 720Z (Angel)

Projekt Name	1. FLOOR - Lights
Standort	Mühle Hunziken
Autor	3113 Rubigen - September2026